





# POWER SUPPLY SECTION

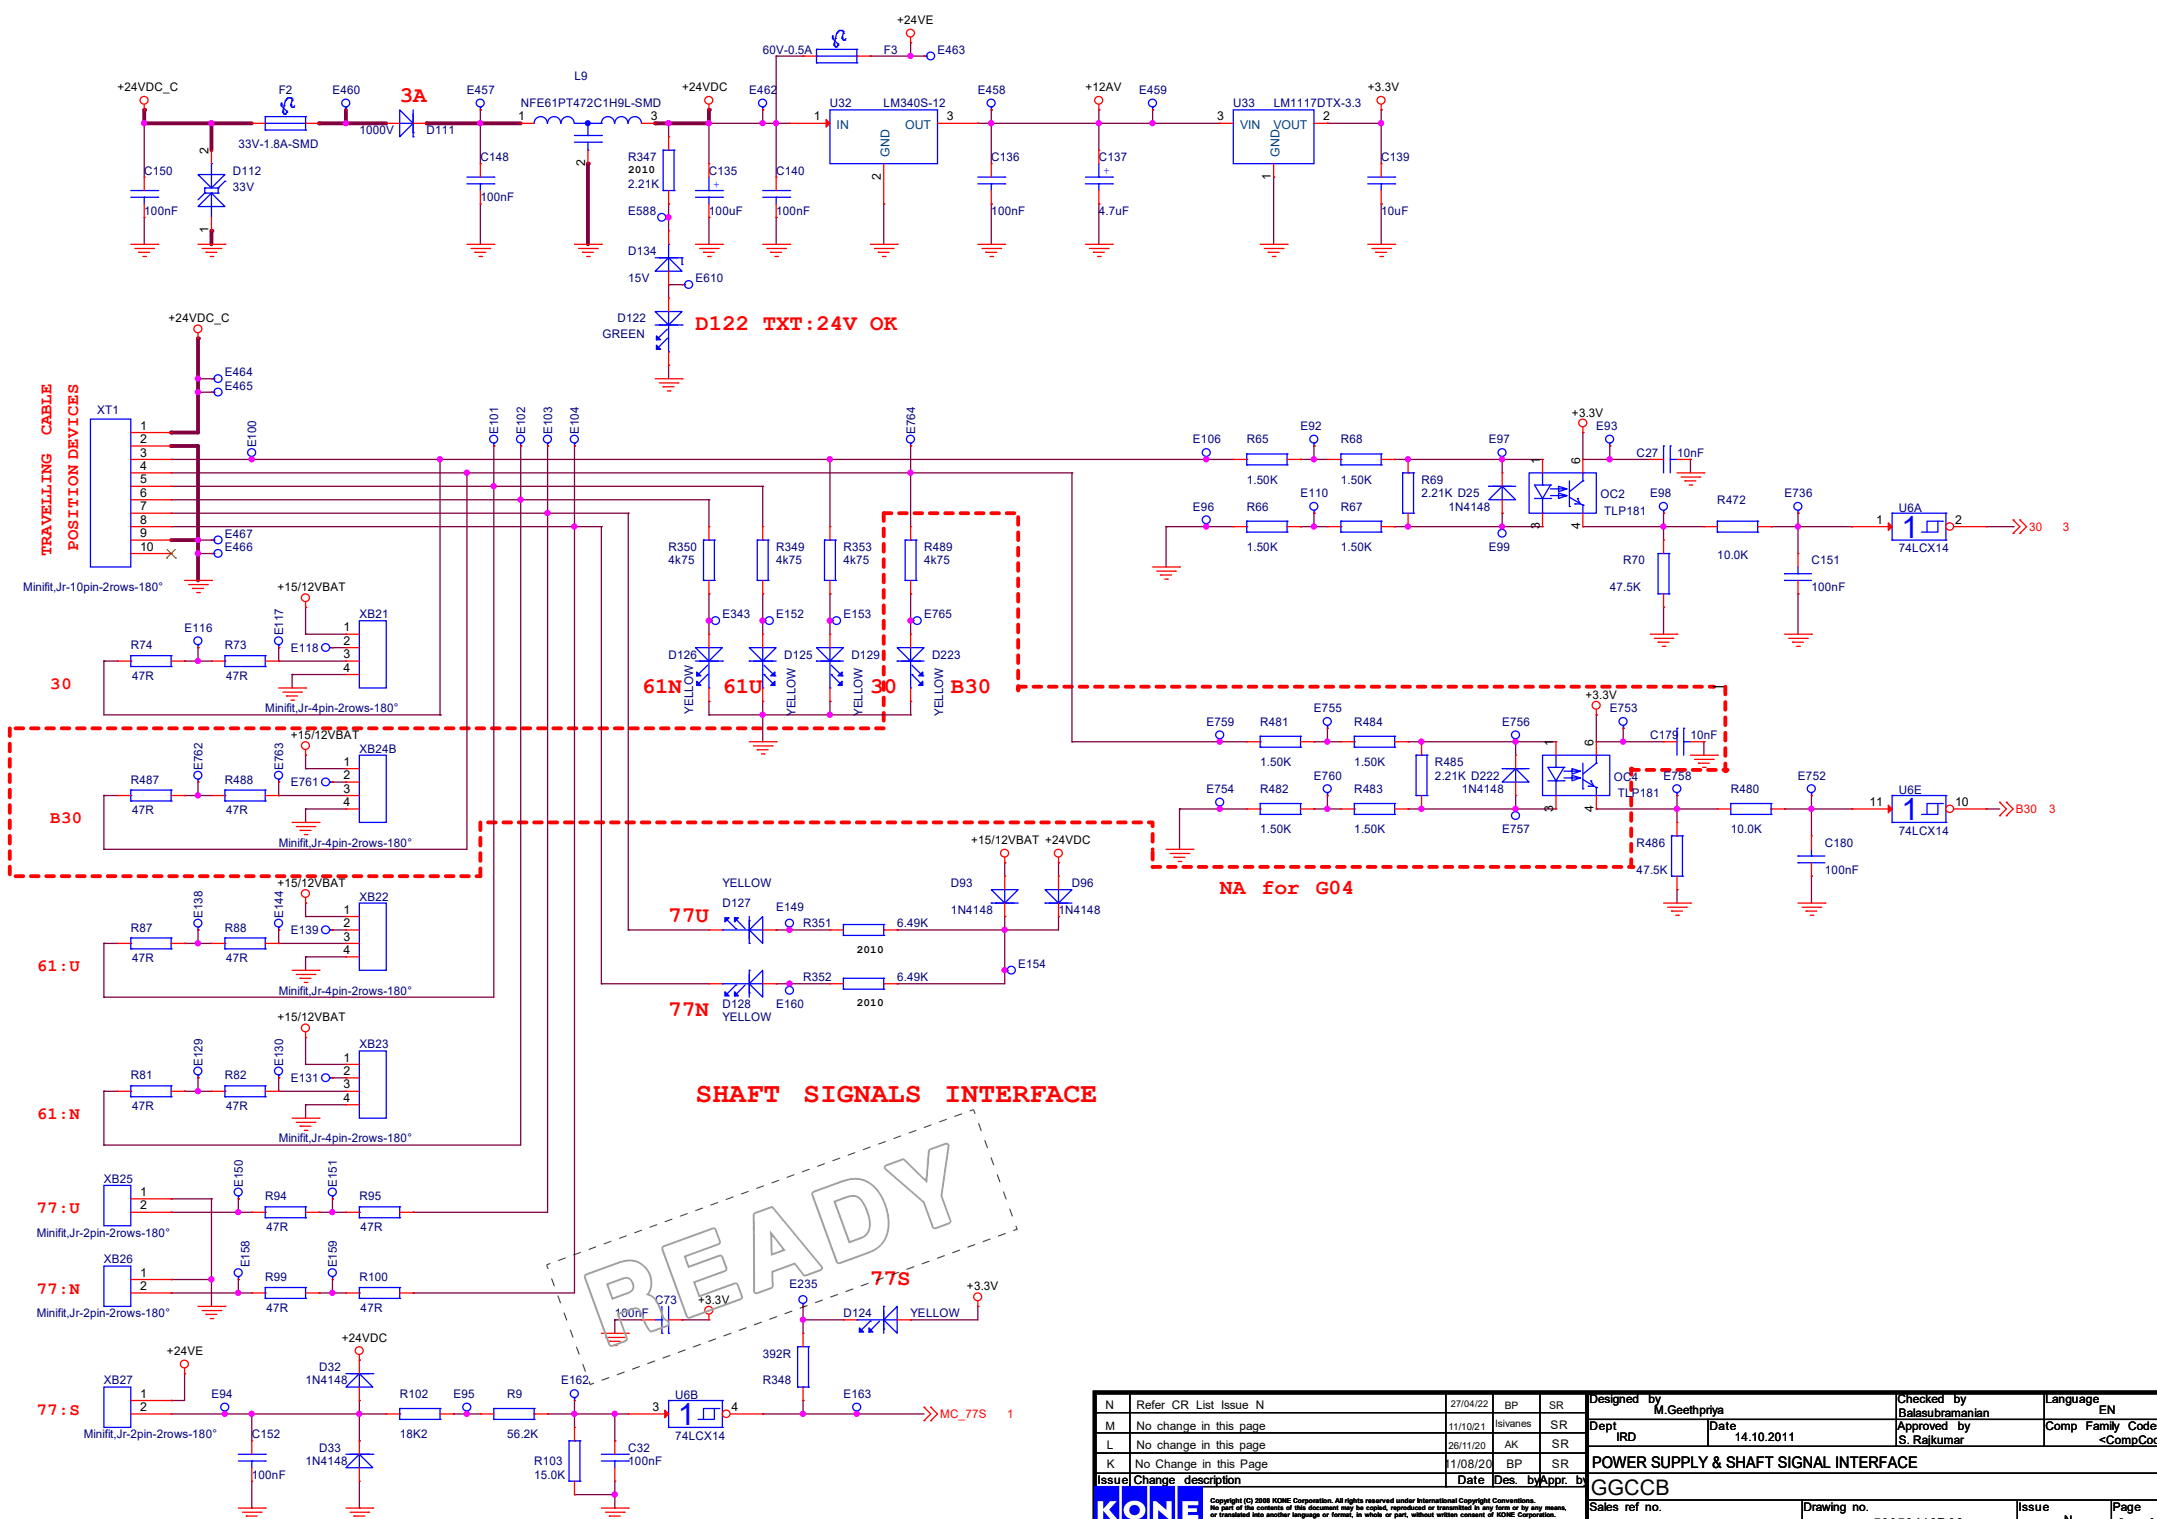


N	Refer CR List Issue N	27/04/22	BP	SR	Designed by	M.Geethpriya	Checked by	Balasubramanian	Language	EN
M	No change in this page	11/10/21	Isavanes	SR	Dept	IRD	Date	14.10.2011	Approved by	S. Raktumar
L	No change in this page	26/11/20	AK	SR						
K	No change in this page	1/08/20	BP	SR						
Issue/Change description		Date		Des. by	Appr. by	POWER SUPPLY & SHAFT SIGNAL INTERFACE				
GGCCB		Sales ref no.		Drawing no.		50050416D02		Issue		N
KONE		Copyright (C) 2008 KONE Corporation. All rights reserved under International Copyright Conventions. No part of this document may be copied, reproduced or transmitted in any form or by any means, or translated into another language or format, in whole or part, without written consent of KONE Corporation.		Page		2		of 9		

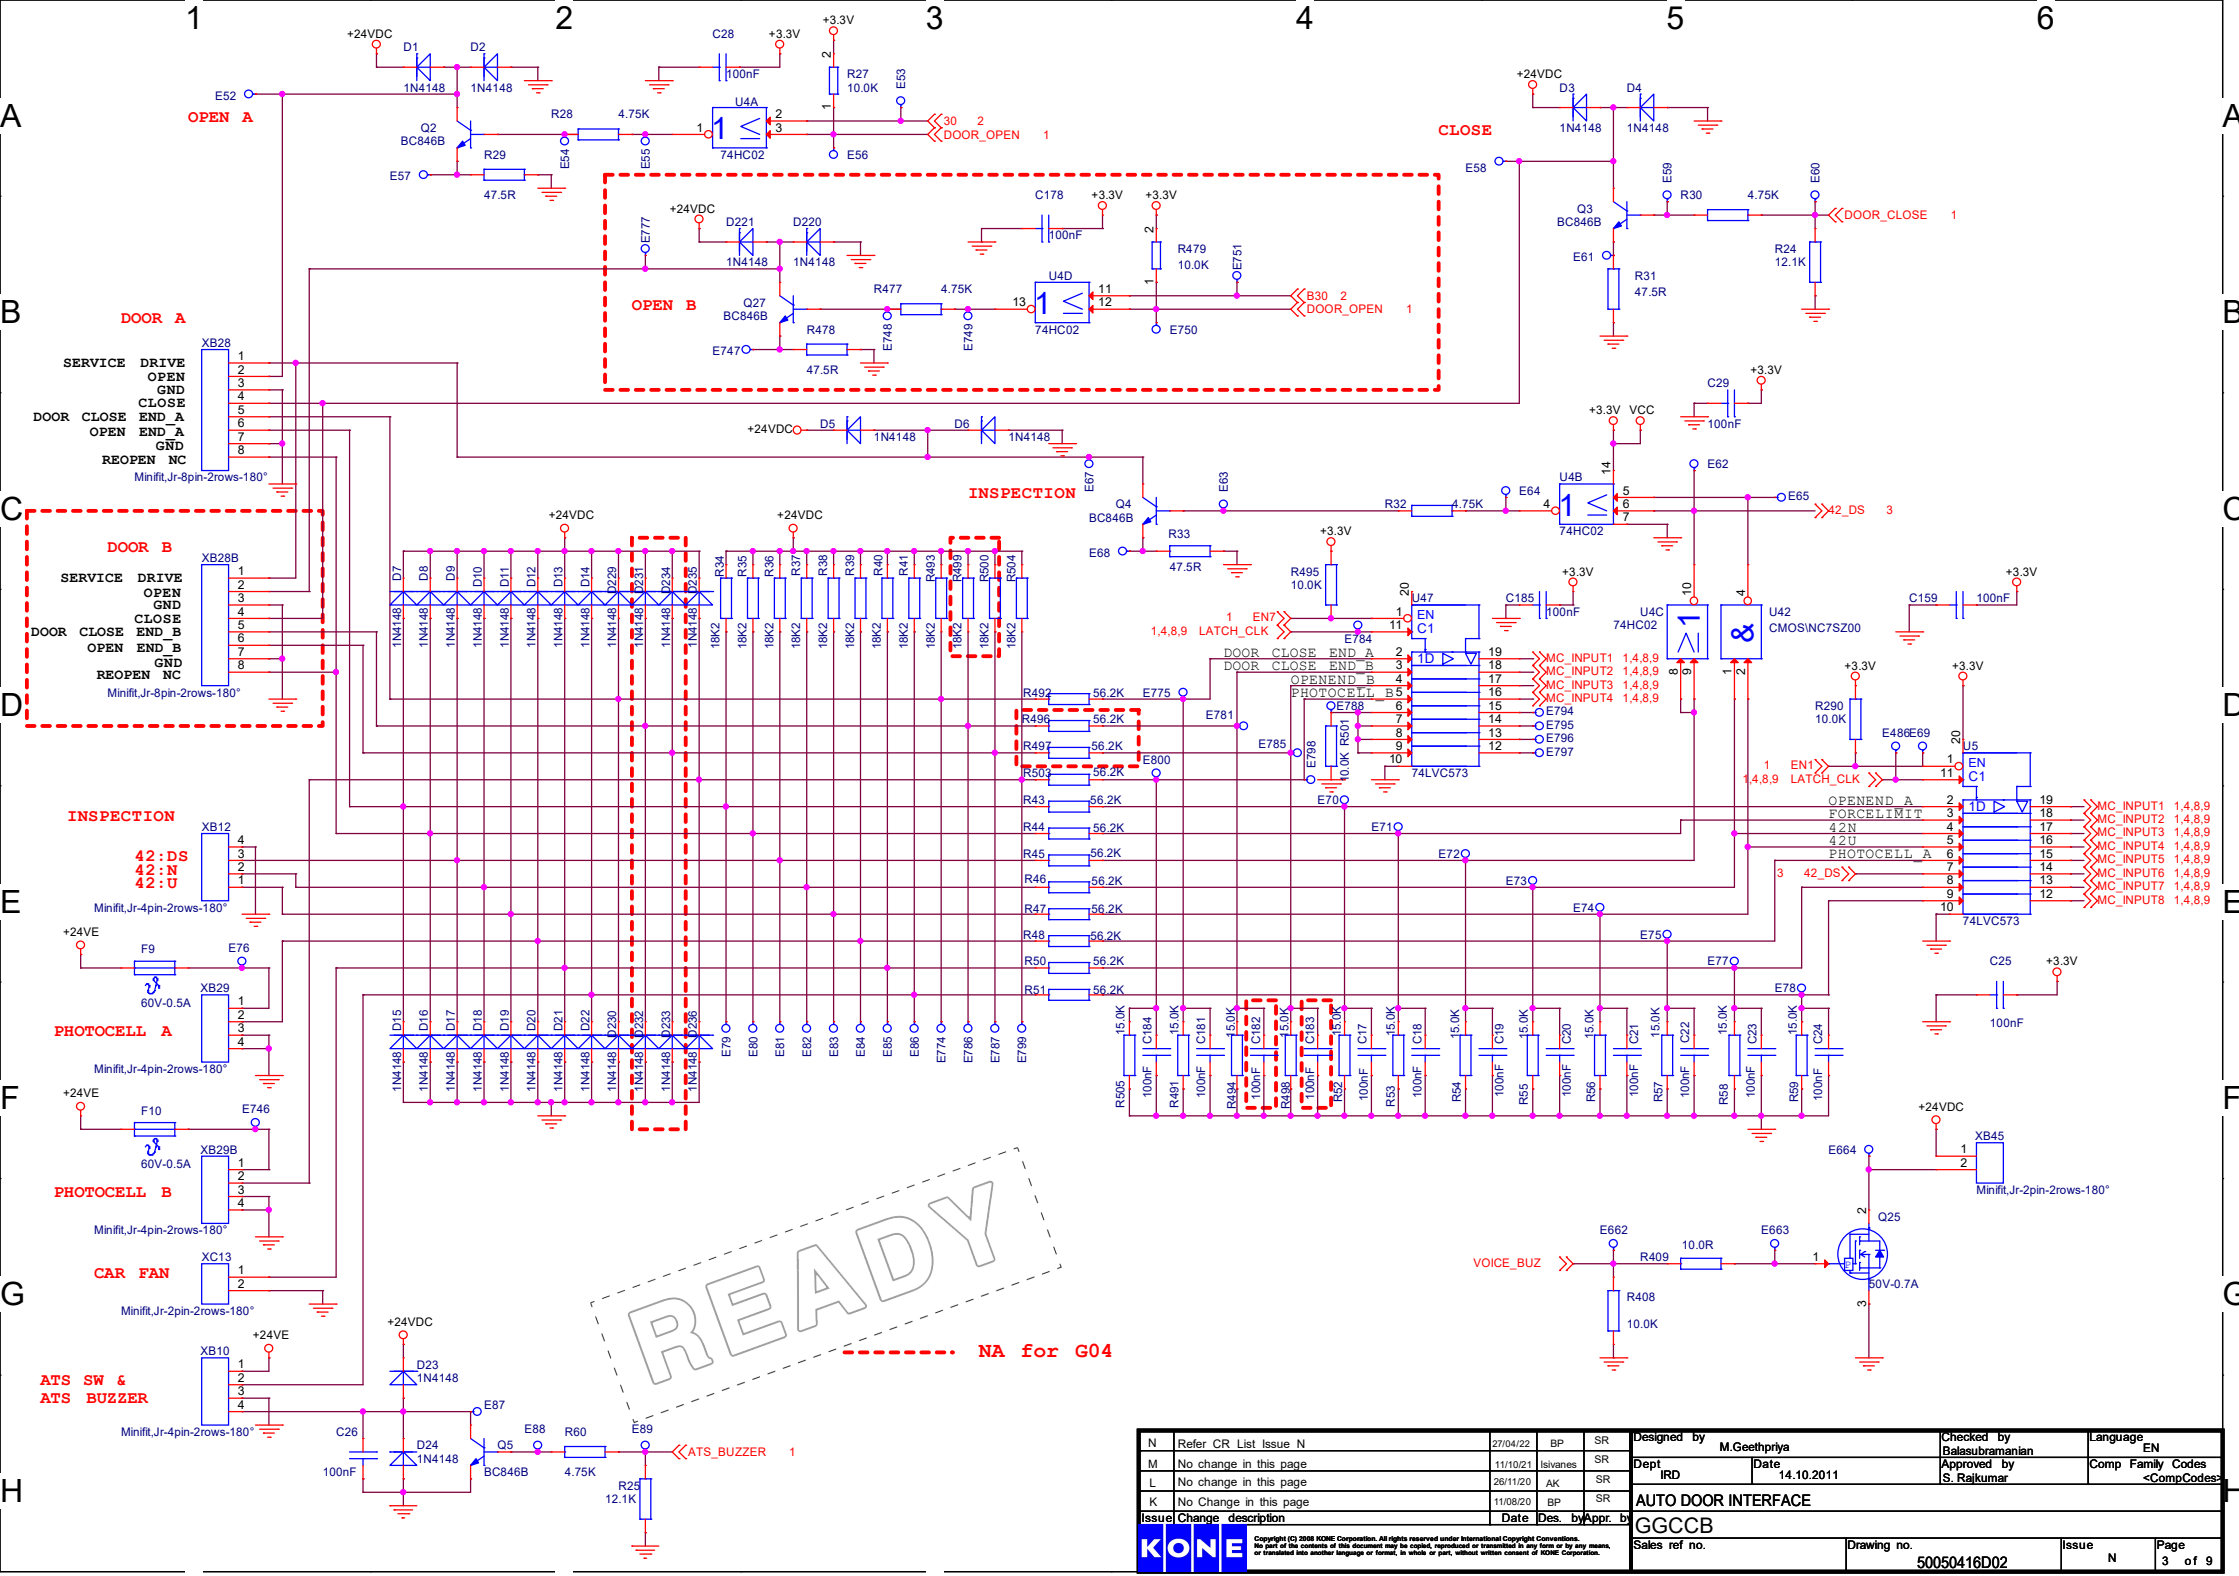


N	Refer CR List Issue N	27/04/22	BP	SR	Designed by	M.Geethpriya	Checked by	Balasubramanian	Language	EN
M	No change in this page	11/10/21	ISvanes	SR	Dept	IRD	Date	14.10.2011	Approved by	S. Rajkumar
L	No change in this page	26/11/20	AK	SR					Comp	Family Codes
K	No Change in this page	11/08/20	BP	SR						~CompCodes
Issue Change description		Date	Des.	by	AUTO DOOR INTERFACE					
KONE					GGCCB					
Sales ref. no.		Drawing no.		Issue		Page				
						50050416D02				
						N 3 of 8				




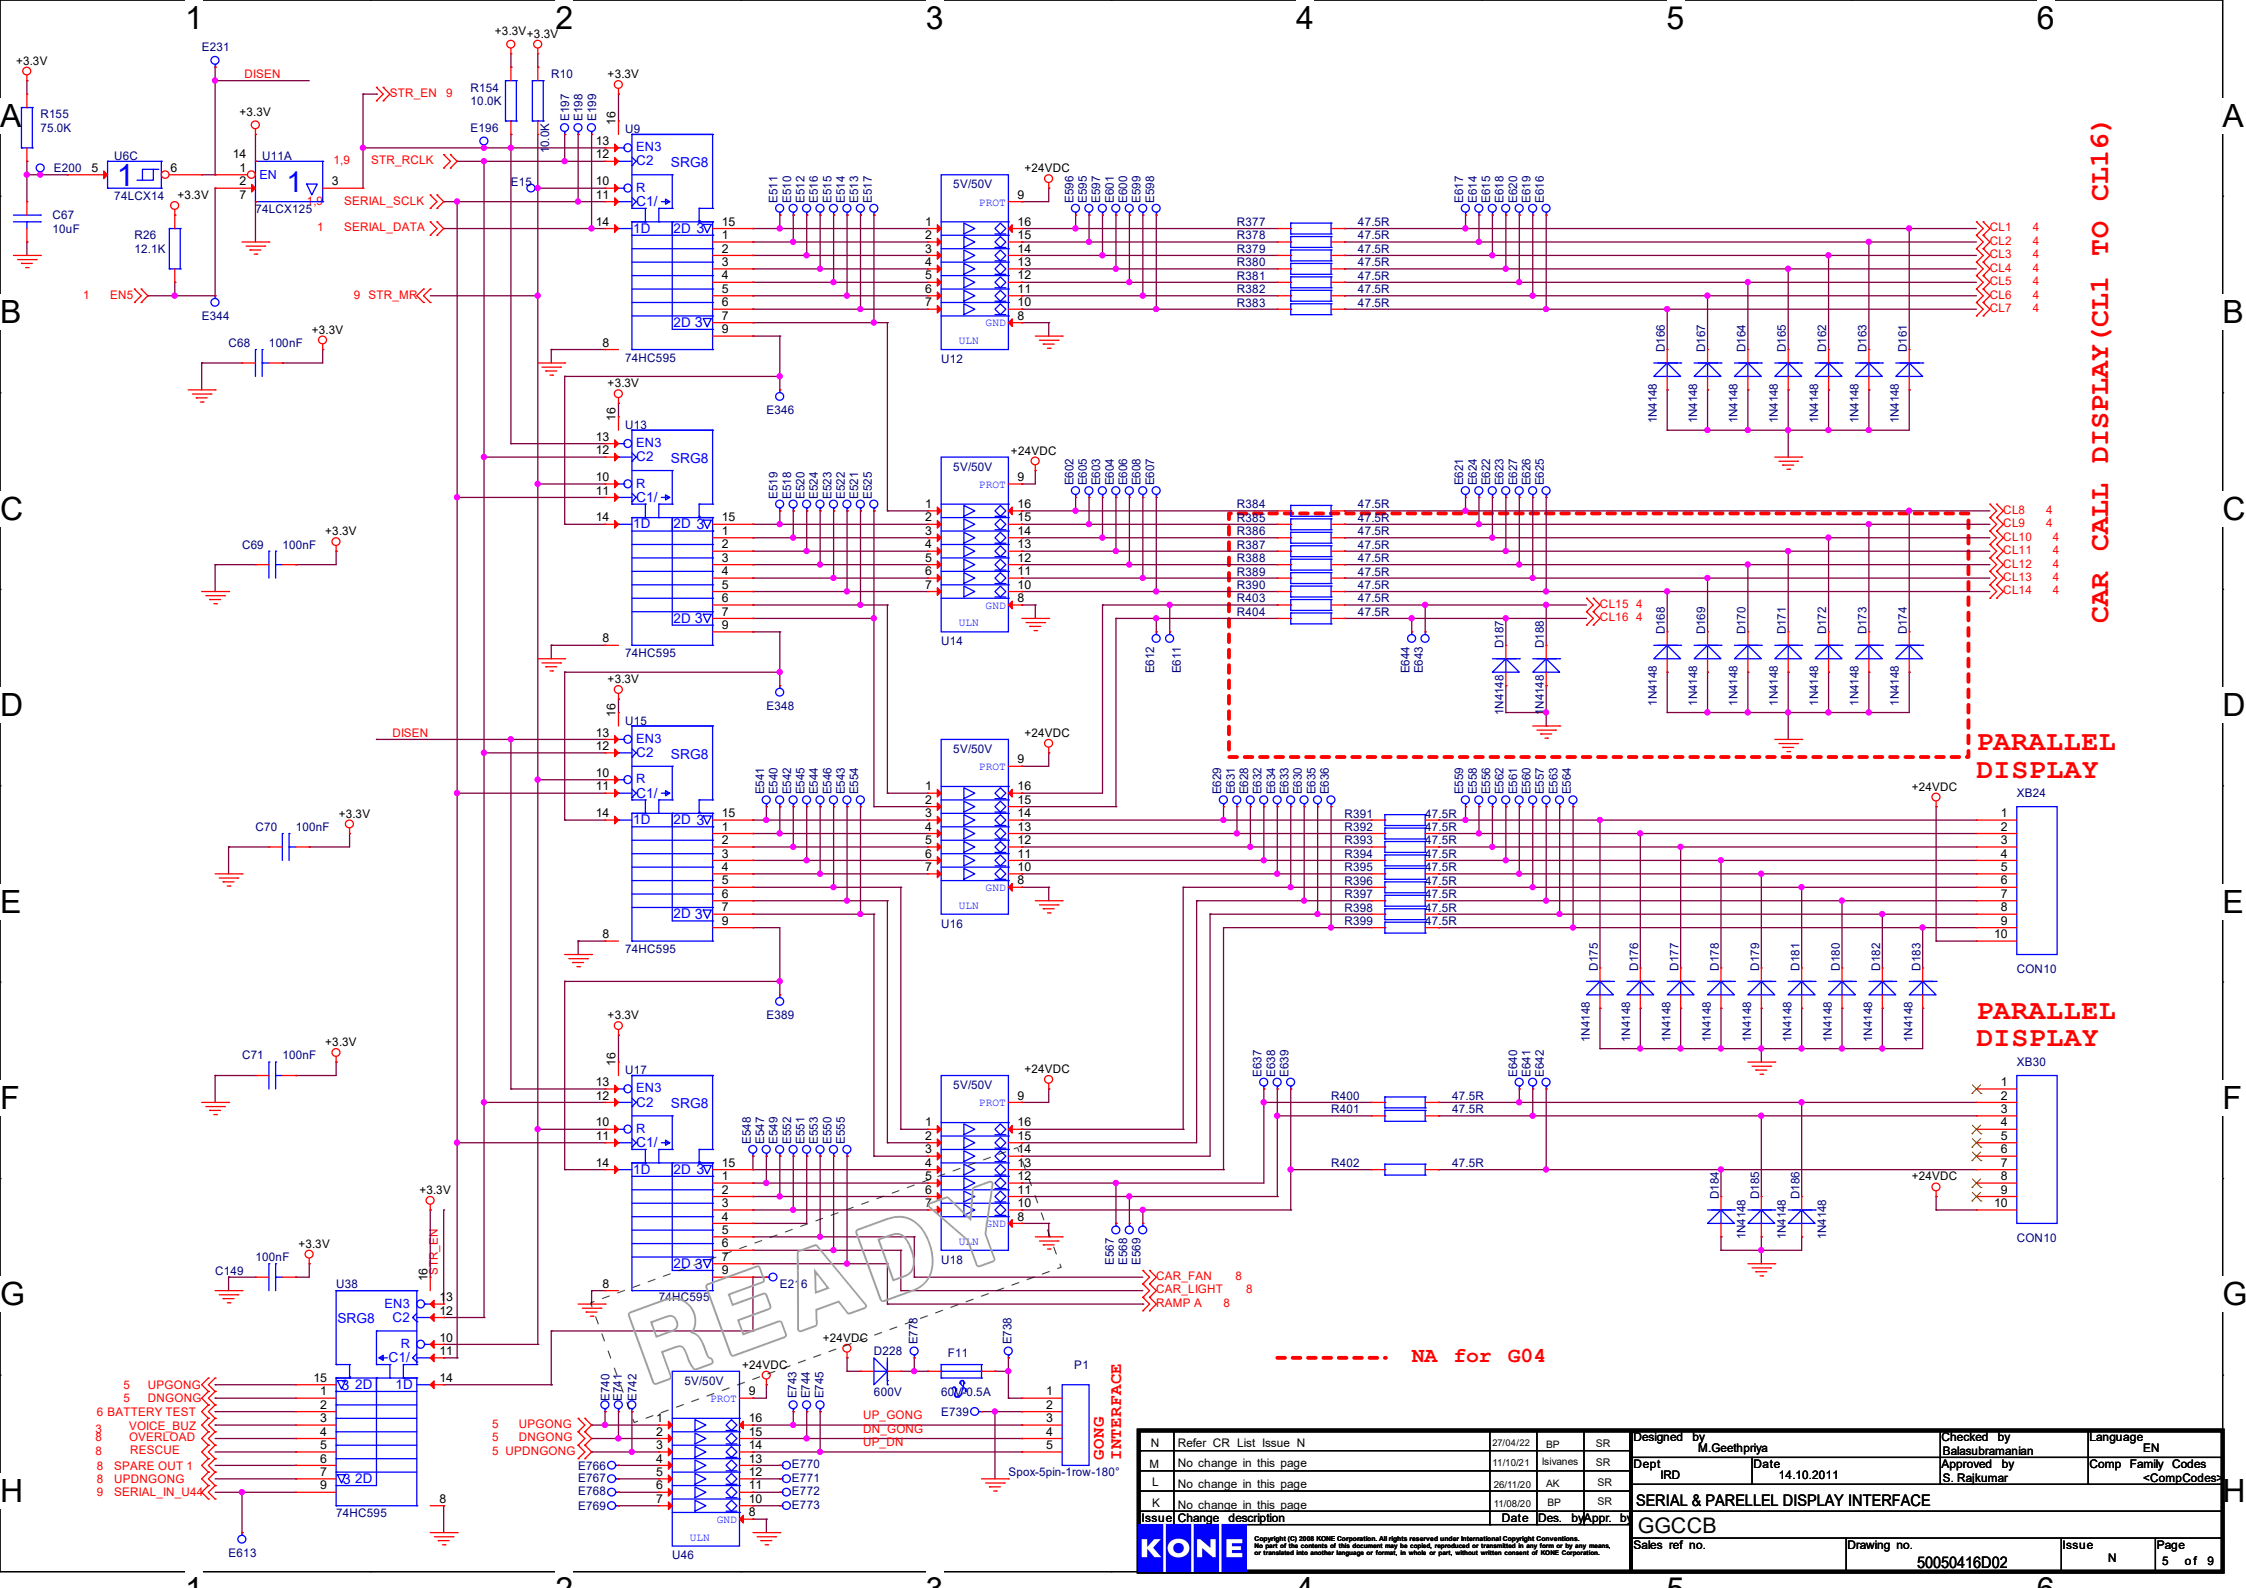






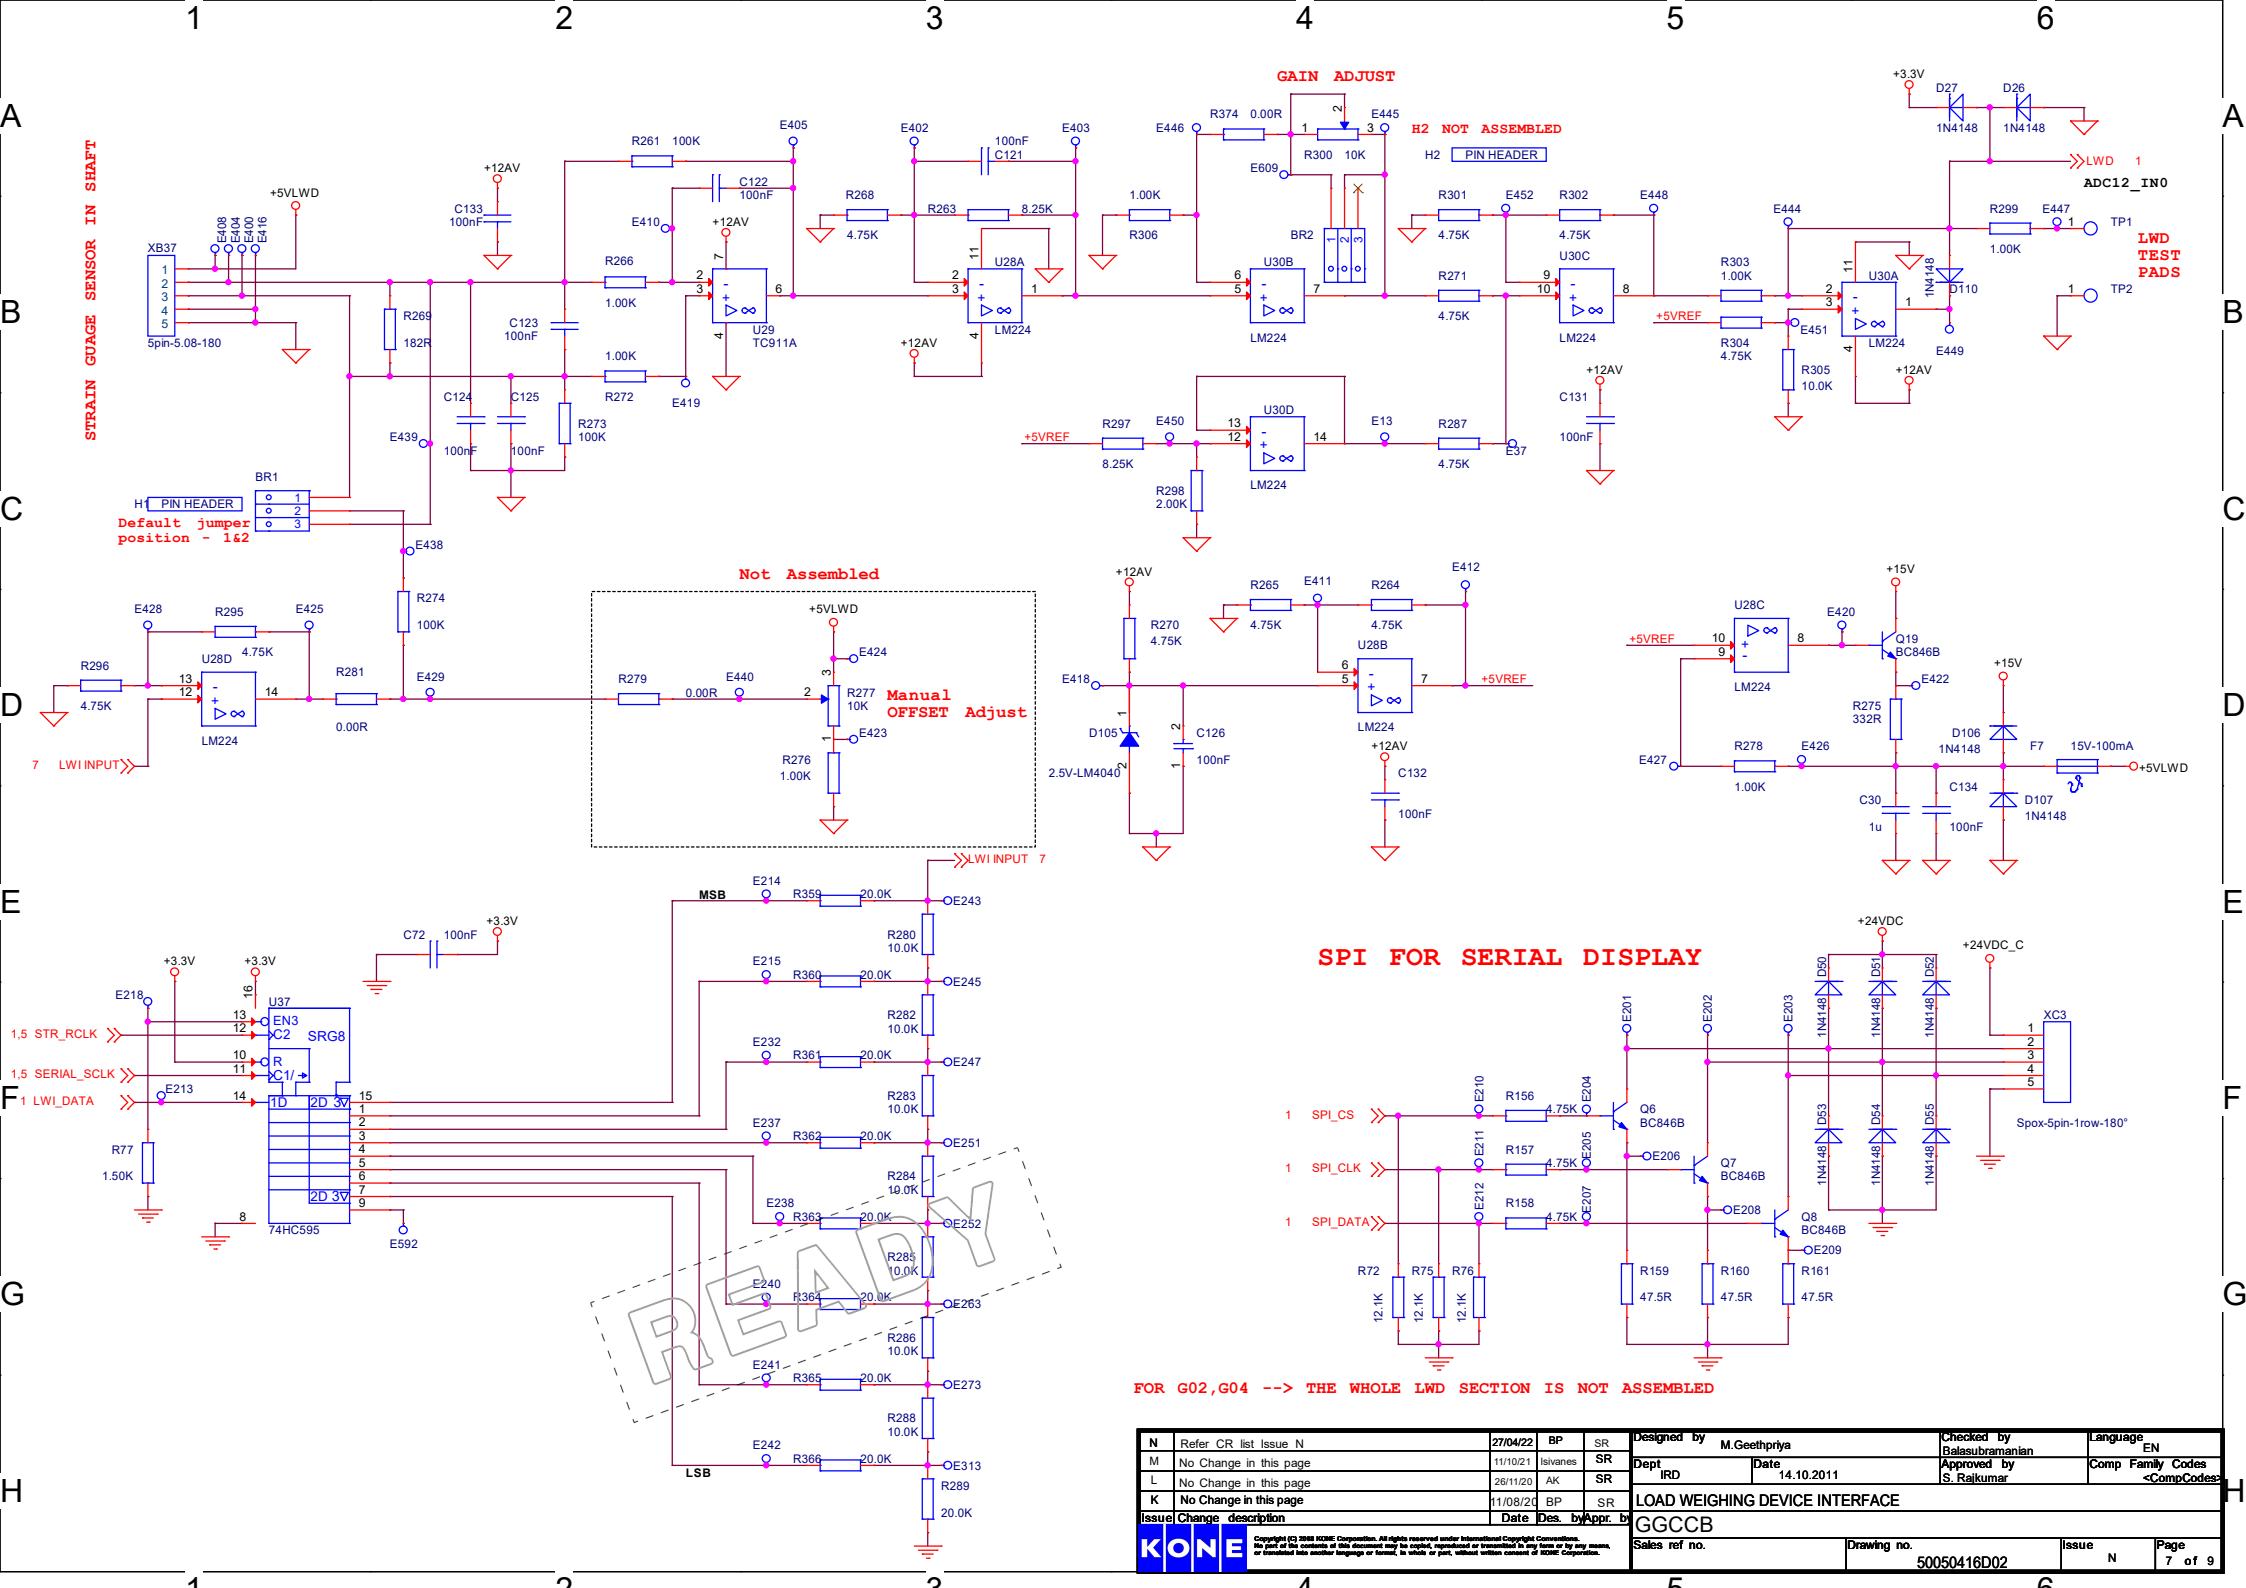




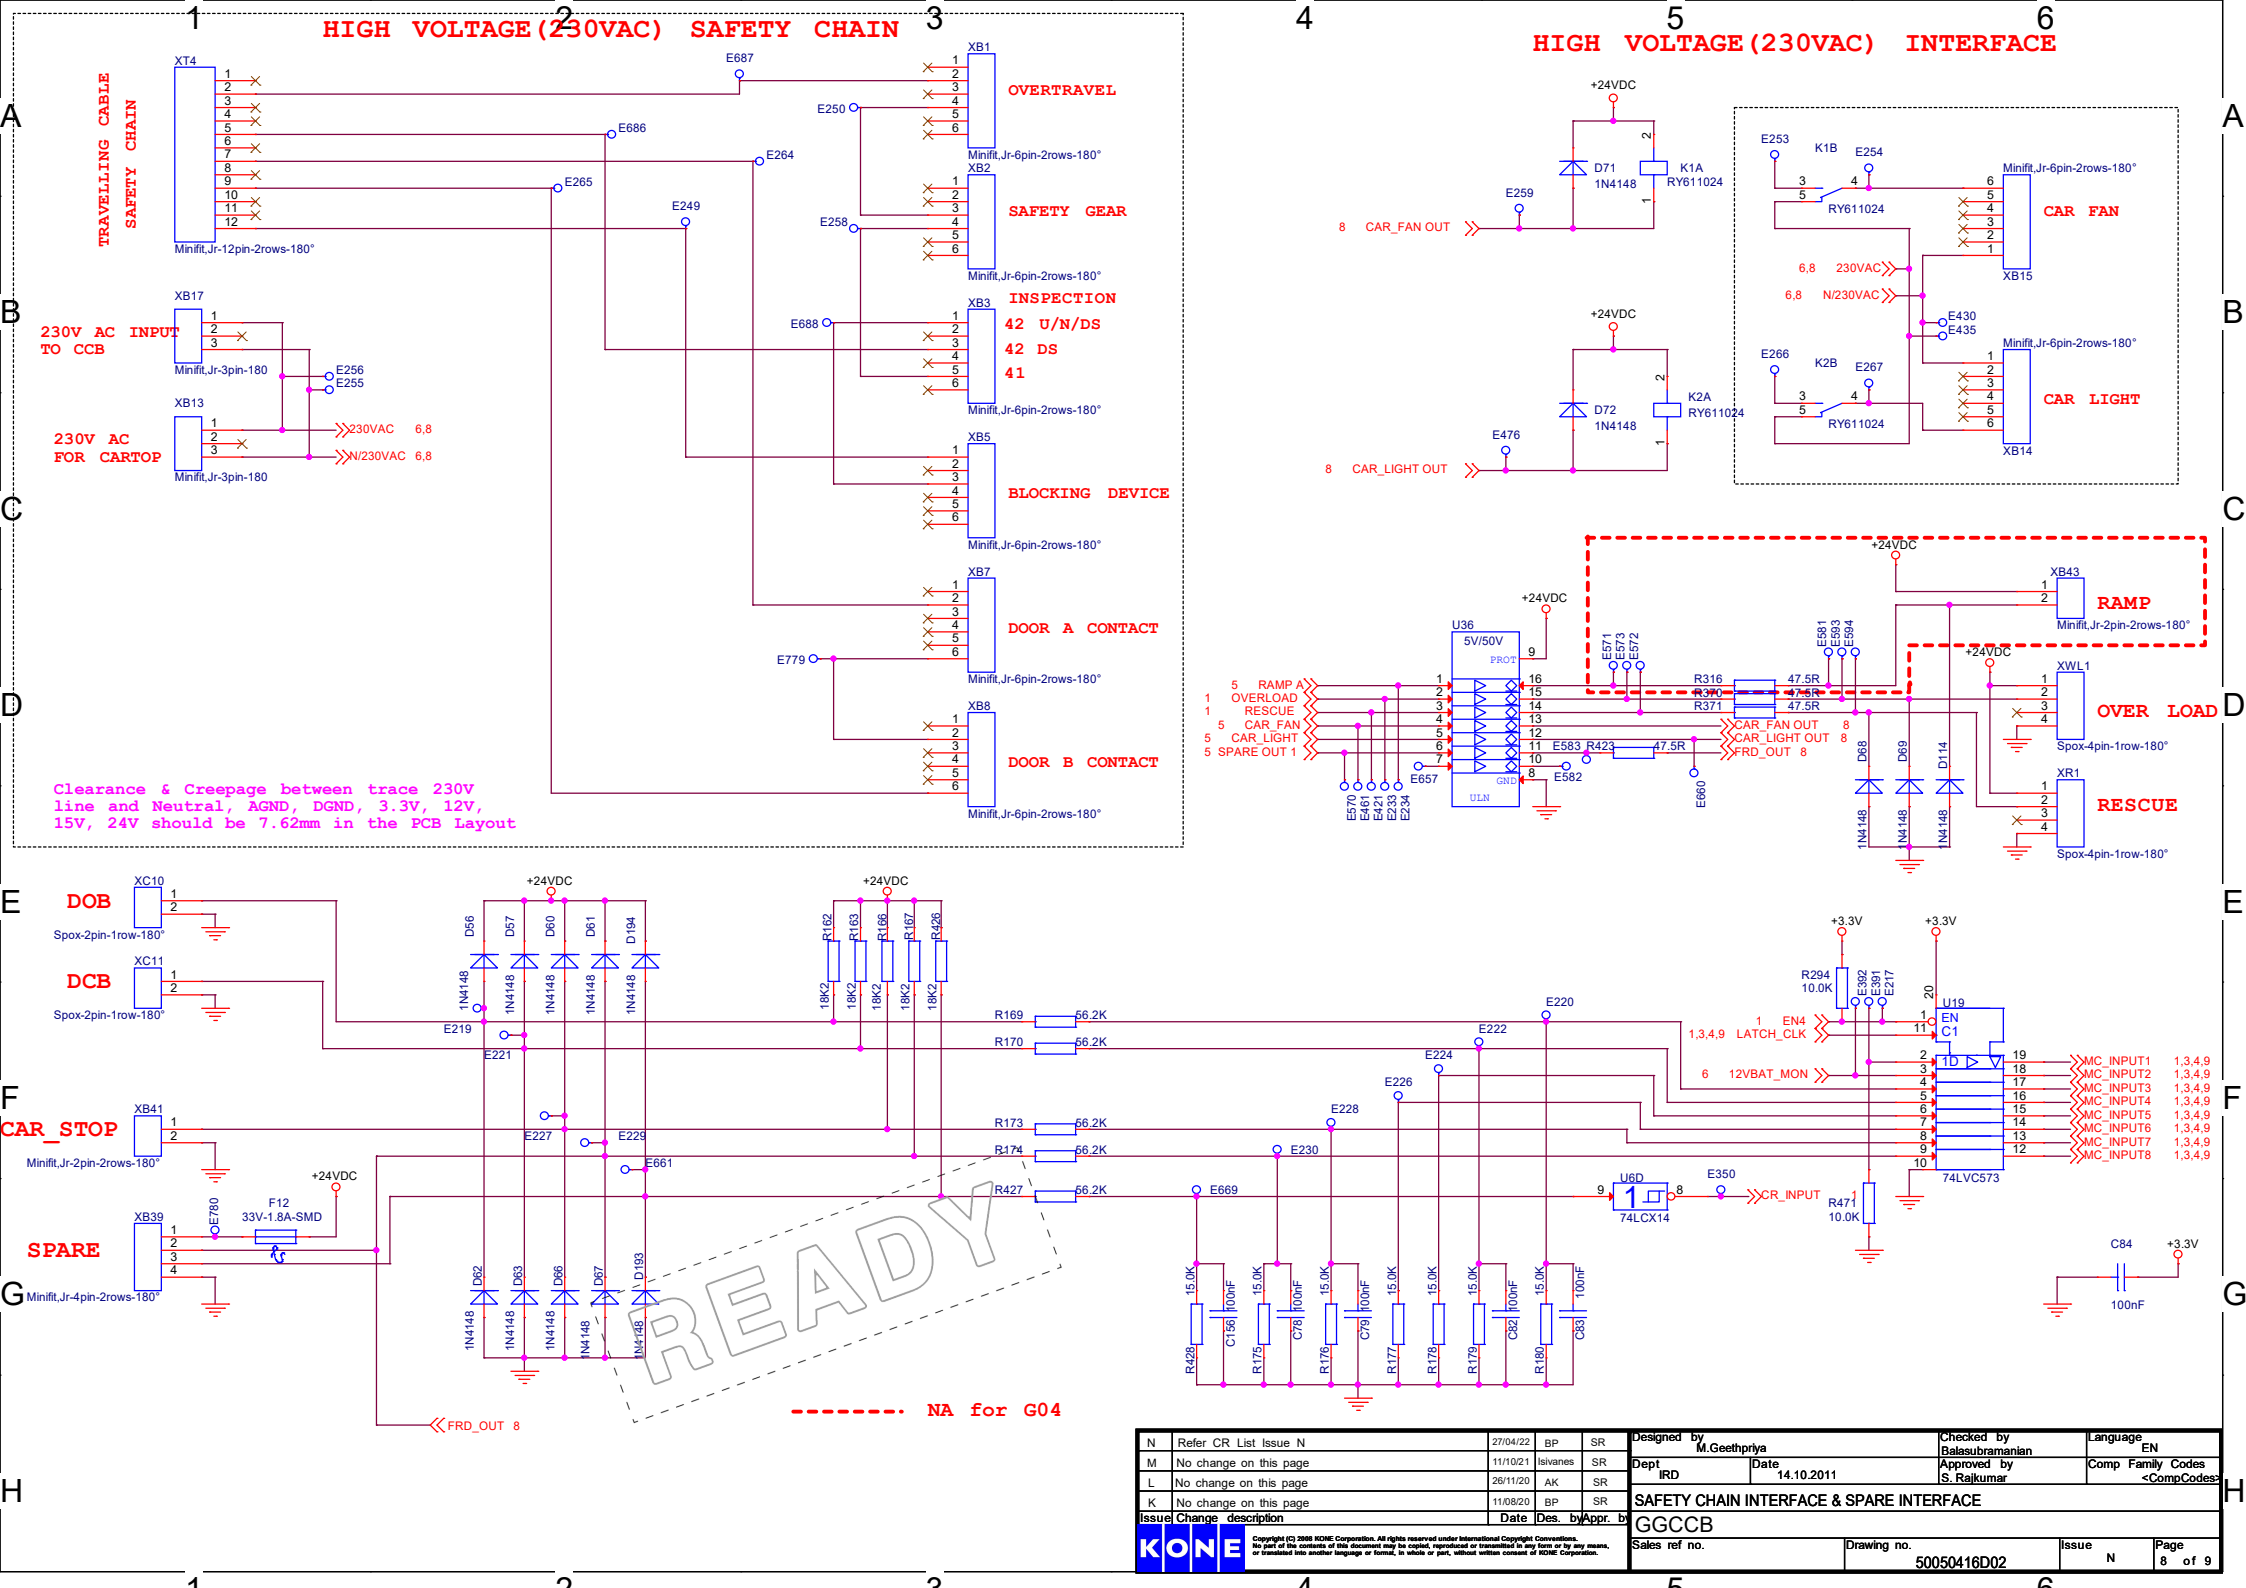



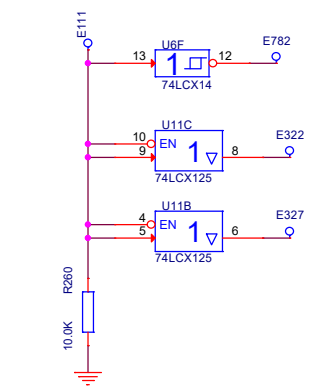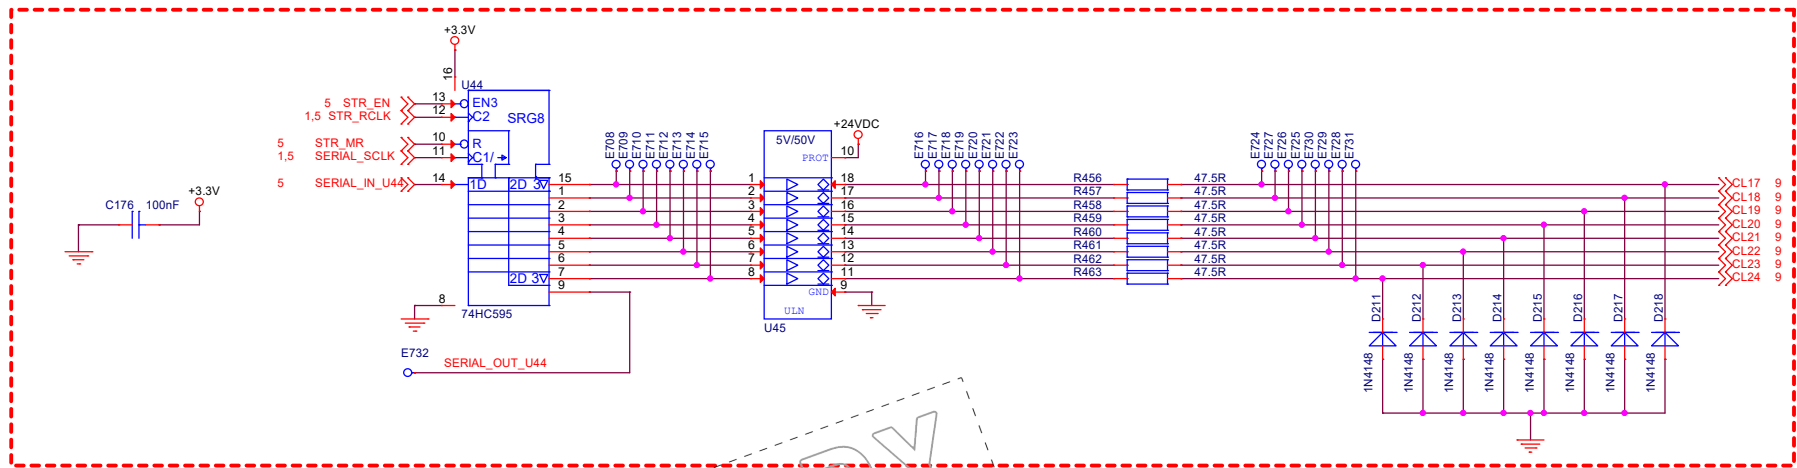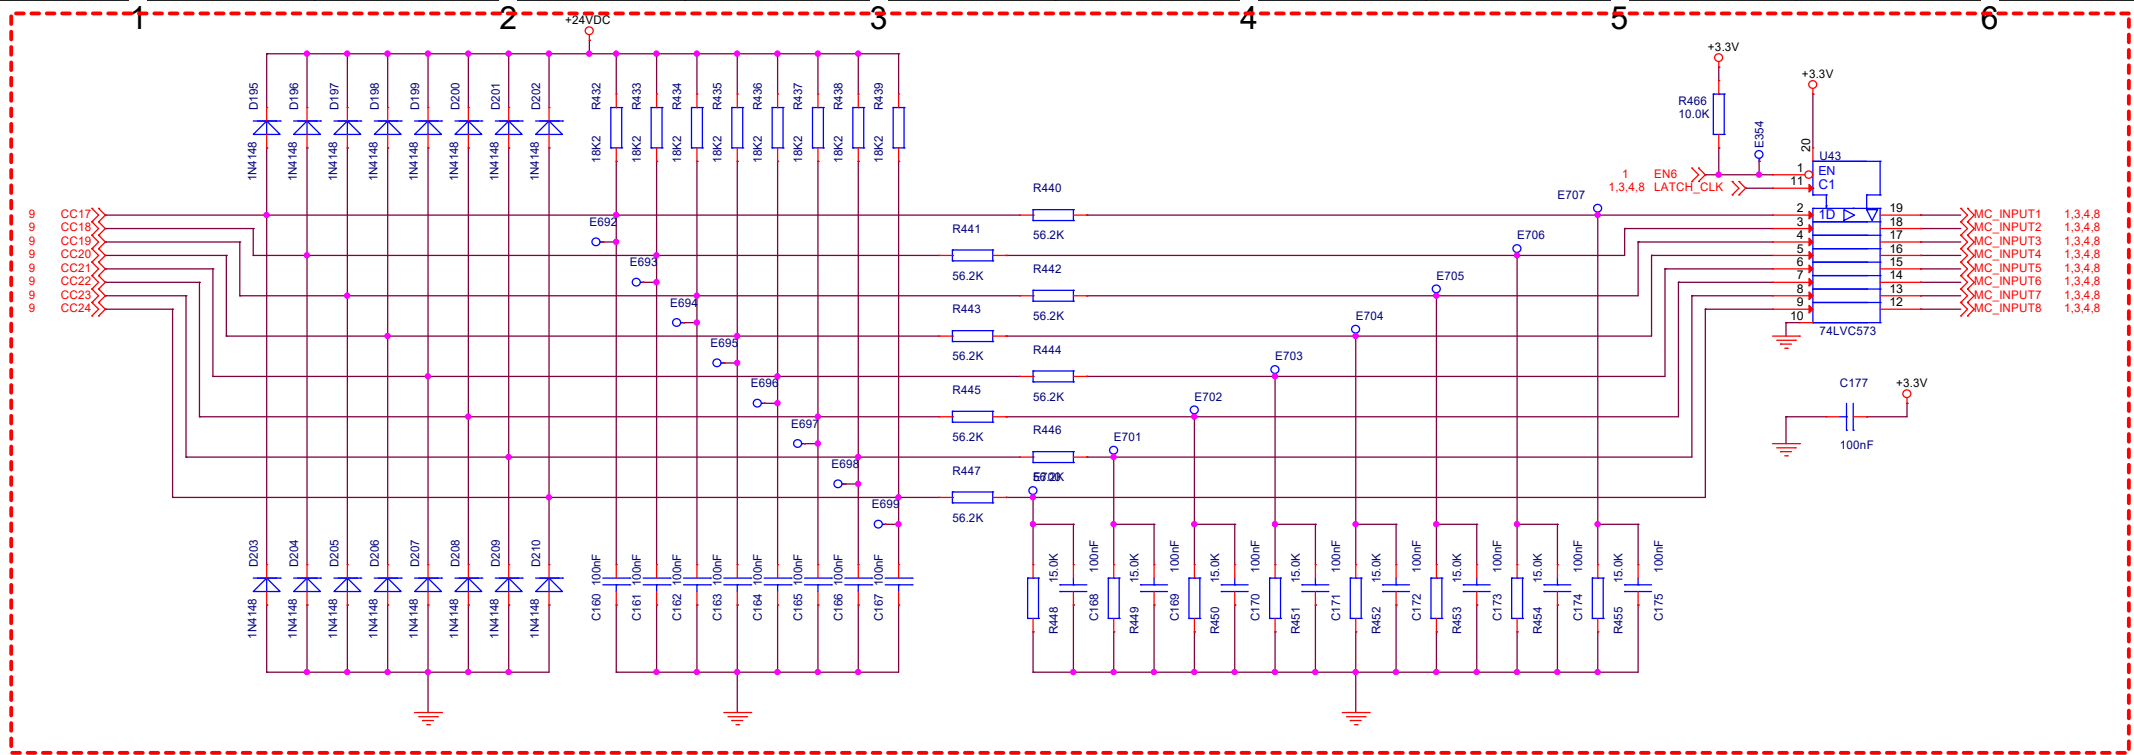

# COP INTERFACE EXTENSION UPTO 24 FLOORS

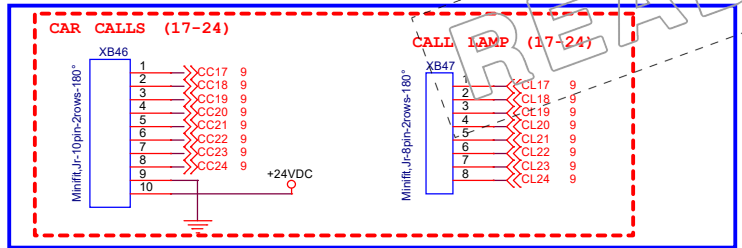

NA for G04

N	Refer CR List issue N	27/04/22	BP	SR	Designed by	M.Geethpriya	Checked by	Balasubramanian	Language	EN
M	No change on this page	11/10/21	Isvarnes	SR	Dept	IRD	Date	14.10.2011	Approved by	S. Rajkumar
L	No change on this page	26/11/20	AK	SR					Comp	Family Codes
K	No change on this page	11/08/20	BP	SR					<Comp	Codes>
Issue	Change description	Date	Des. by	Appr. by	CAR CALL AND CAR LAMP INTERFACE EXTENSION FOR 24 FLOORS					
GGCCB										
KONE					Sales ref. no.		Drawing no.		Issue	Page
							50050416D02		N	9 of 9